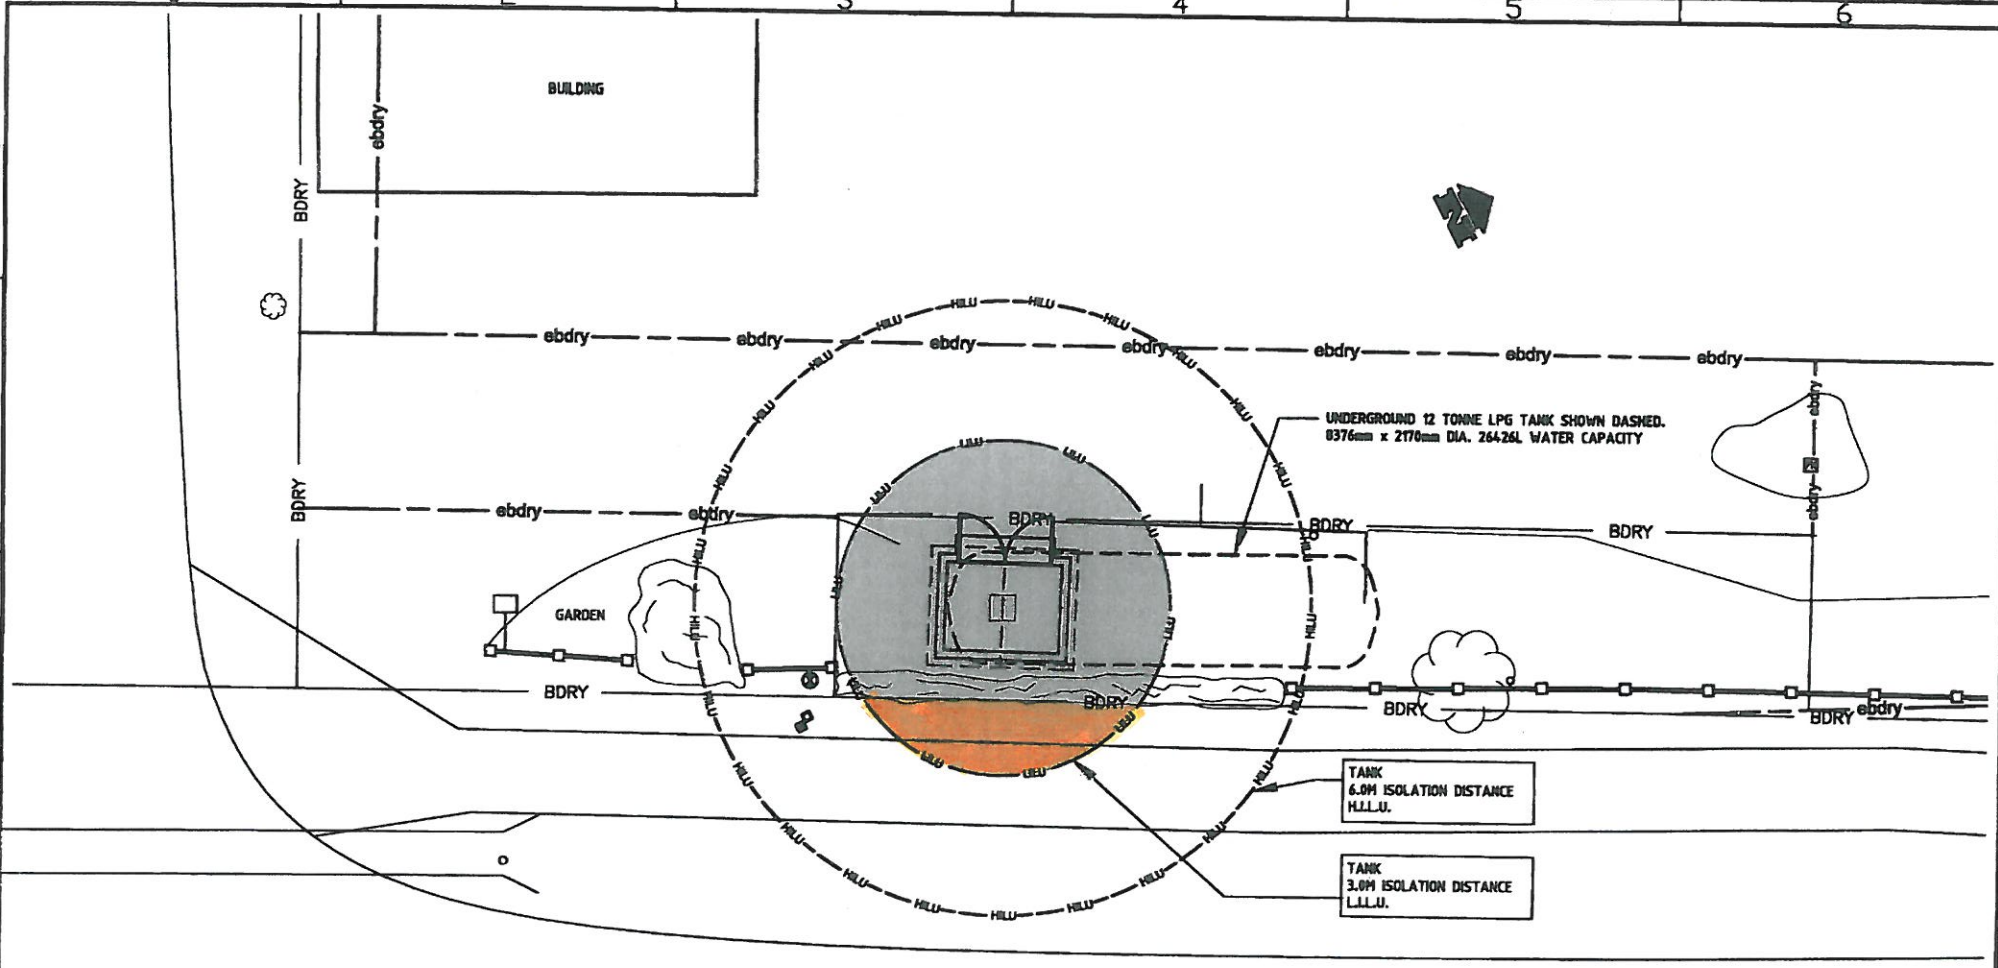

CONTROL ZONES
1:100

Area to be planted to exclude public

No.	DATE	REVISION DESCRIPTION	BY	APP
R2				
R1				

NOTES
POSITION OF SERVICES INDICATIVE ONLY
ALL SERVICES MUST BE LOCATED ACCURATELY ON SITE PRIOR TO COMMENCEMENT OF ANY WORK

THIS DRAWING IS THE PROPERTY OF ORIGIN ENERGY PTY LTD AND IS NOT TO BE COPIED OR USED WITHOUT ITS WRITTEN PERMISSION

rockgas

SCALE	1:100	
DRAWN	BJD	8/1/2013
CHECKED		
APPROVED		

PROJECT: CONTACT ENERGY (ROCKGAS) LIMITED

TITLE: CARDRONA ALPINE RESORT
CARDRONA VALLEY ROAD
CONTROL ZONES

SHEET 103 | SHEET SIZE A3 | ORIGIN DRAWING No. 7/1030/1 | REV R0